Rev A

Status P

Drawing Number 5042995/HW/SK/102

DO NOT SCALE

A3

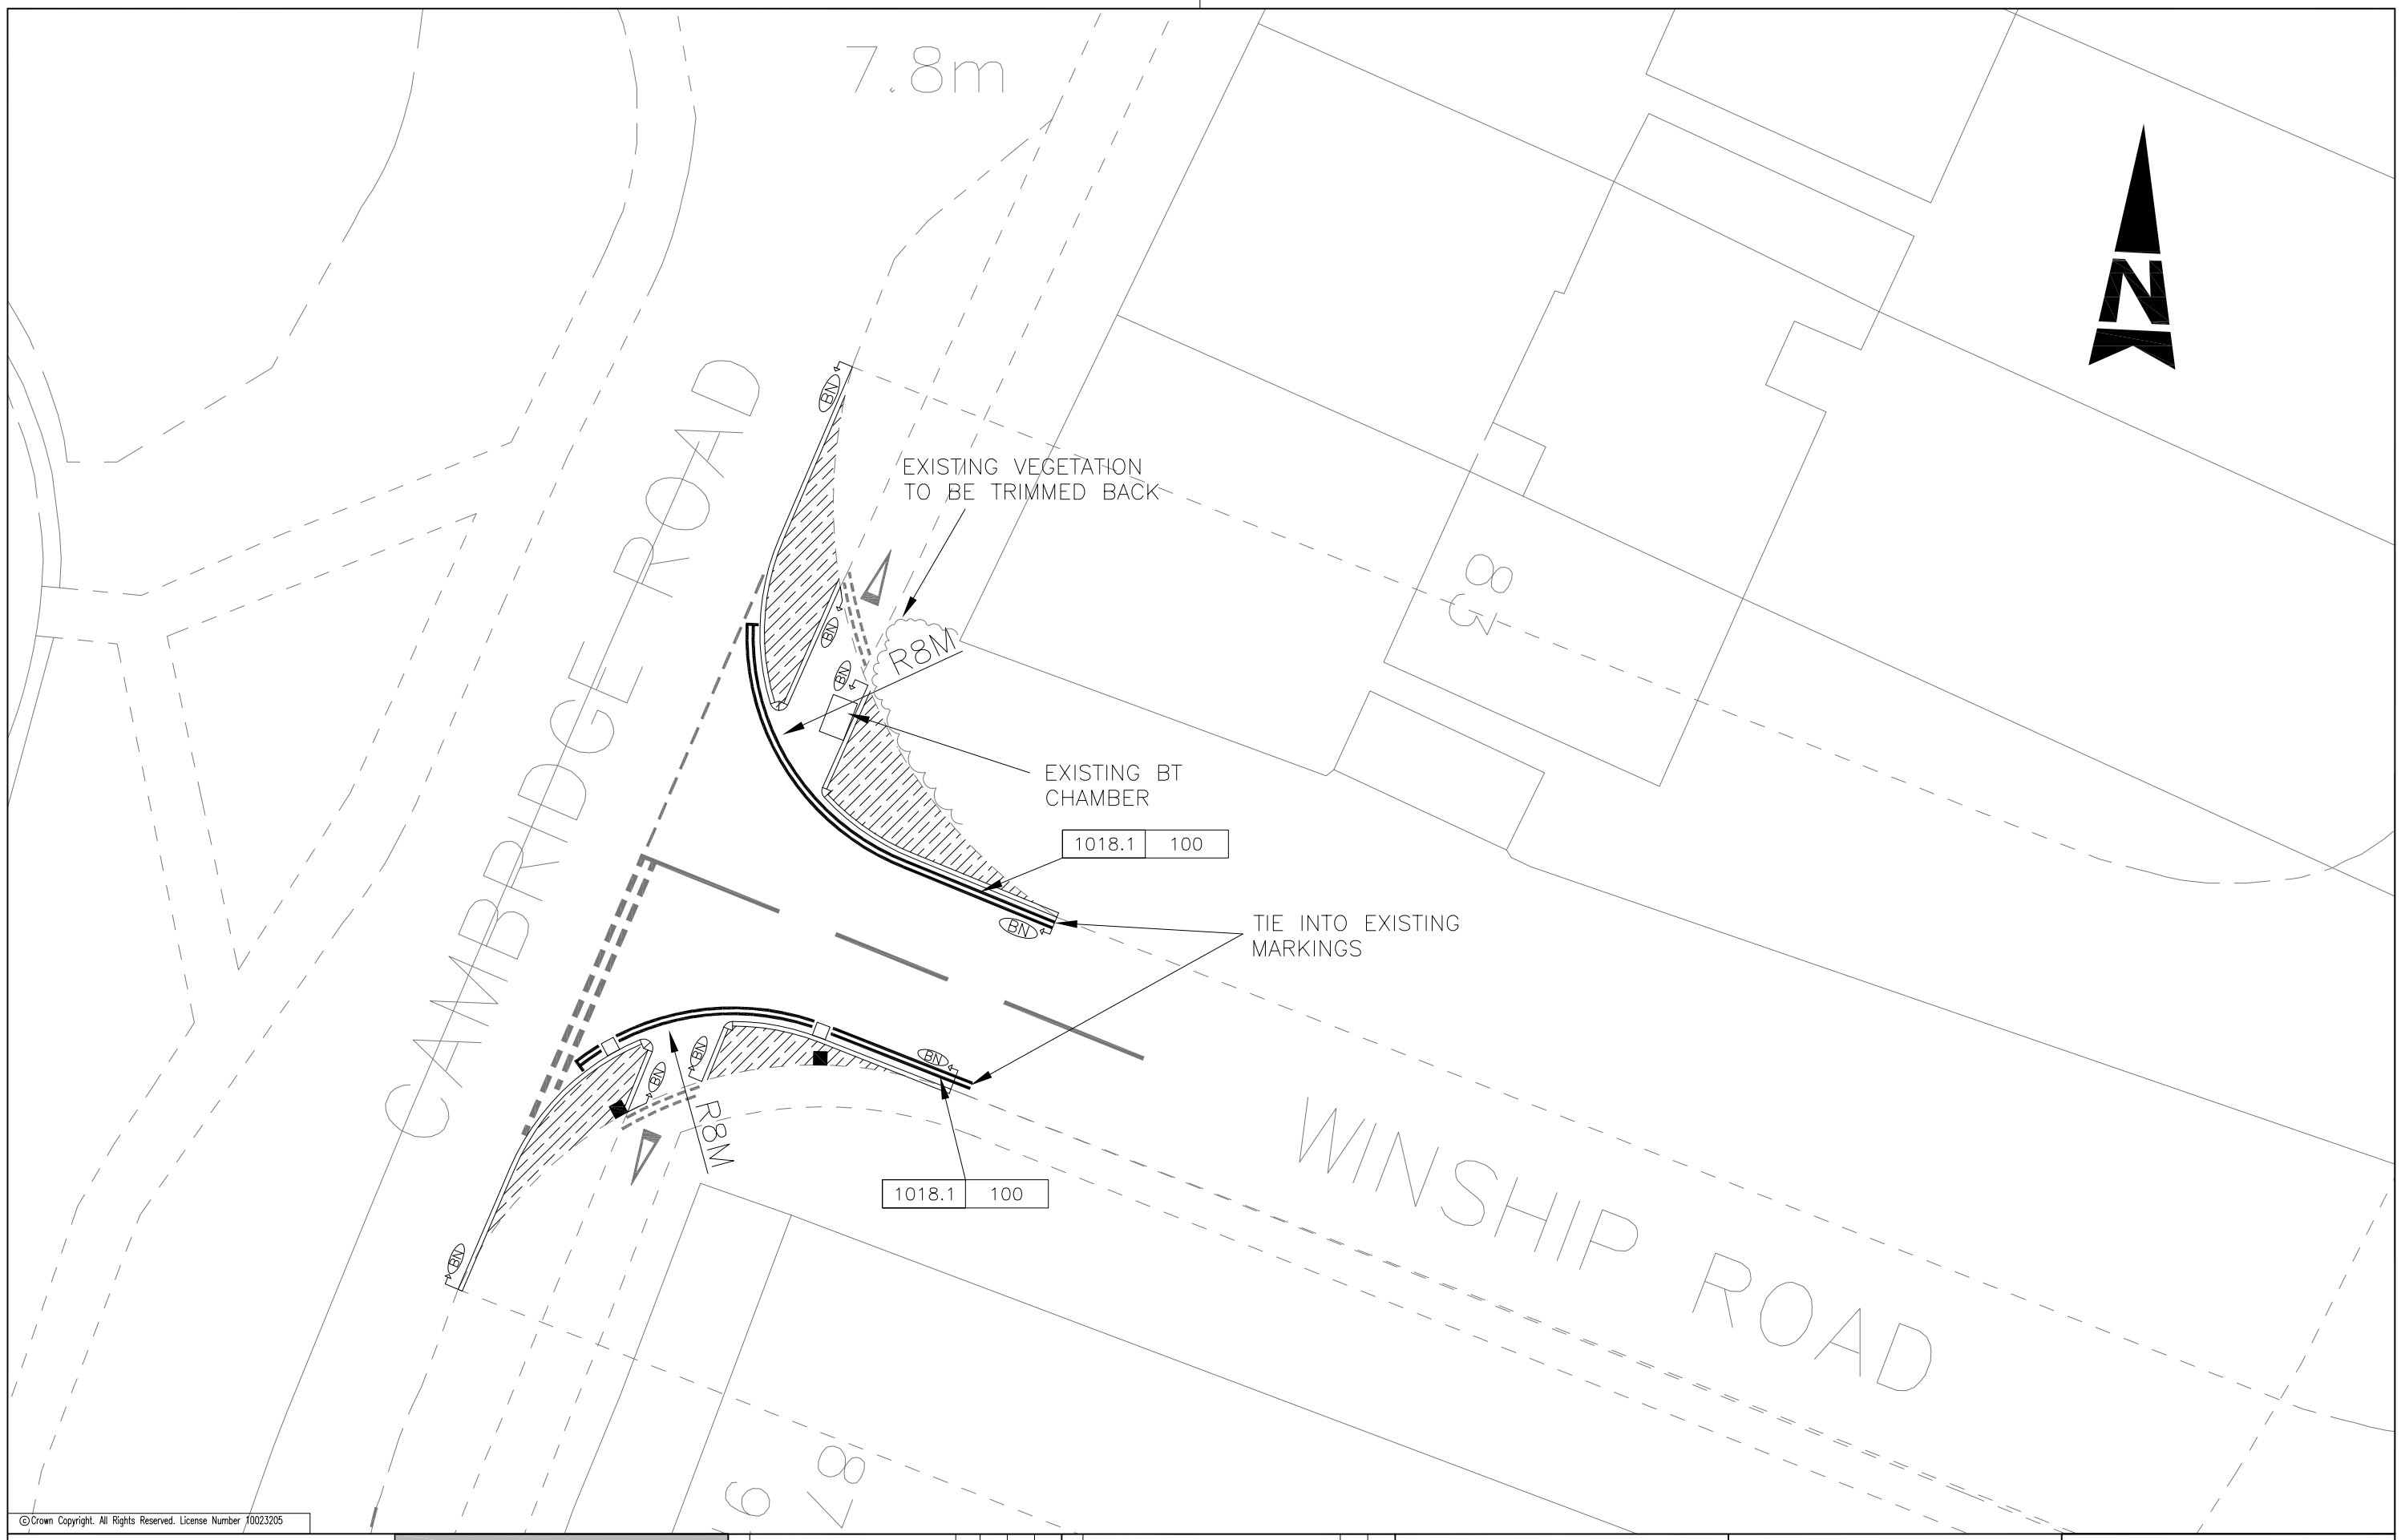

© Crown Copyright. All Rights Reserved. License Number 100023205

Key

- HIGH FRICTION SURFACING (RED)
- EXISTING GULLY TO BE ABANDONED
- NEW GULLY WITH CONNECTION (POSITIONS SHOWN INDICATIVLY)
- (BN) BULL NOSED KERB WITH A MAXIMUM UPSTAND OF 15MM

NOTE: OS SURVEY HAS BEEN ALTERED TO MATCH EXISTING SITE CONDITIONS

SAFETY, HEALTH AND ENVIRONMENTAL INFORMATION
IN ADDITION TO THE HAZARDS/RISKS NORMALLY ASSOCIATED WITH THE TYPES OF WORK DETAILED ON THIS DRAWING, NOTE THE FOLLOWING SIGNIFICANT RESIDUAL RISKS
CONSTRUCTION
NONE
MAINTENANCE/CLEANING
NONE
USE
NONE
DECOMMISSIONING/DEMOLITION
NONE

Rev	Description	By	Date	Chk'd	Auth

Rev	Purpose of Issue	Date	Auth
A	PRELIMINARY		

Client

Cambridgeshire Highways

working for Cambridgeshire County Council

Cambridgeshire Highways ©
Design and Engineering Services
2/3 Wellbrook Court
Girton Road
Cambridge CB3 0NA
Fax: (01223) 814520
Tel: (01223) 814400
cambridgeshirehighways@atkinsglobal.com

Project

MILTON PARK AND RIDE

Title

WINSHIP ROAD JUNCTION
OVERRUN AREAS - OPTION 1

DRAFT

Original Scale	Designed/Drawn	Checked	Authorised
1:200	JV		
	Date 04/08/08	Date	Date

Status	Drawing Number	Rev
P	5042995/HW/SK/102	A

File Location: P:\GBSBA\Hand\Cambridgeshire Highways\Projects\5047712\061_Milton P&R_B4018\A\10 Construction\winship jct\
Drawing Name: P5042995_HW_SK_102_A DRAFT.dwg Date: May 01, 2009 - 10:31am Plotted by: nevm5415